



FOR LEASE

Randolph Village

7-51 Warren Street | Randolph, MA



Randolph Village

7-51 Warren Street | Randolph, MA 02368



2,935 SF
Available

Contact
Broker
Rate

ABOUT THE PROPERTY

- Availability - 2,935 SF
- Fully built out former medical space.
- Tenants include Dunkin, Chipotle, Wingstop, Five Guys, Jersey Mike's, and Tori Japan.
- Dense neighborhood with high traffic counts.
- 215 parking spaces available.

JOIN THESE RETAILERS



TRAFFIC COUNTS


Union Street, S of Site
Warren Street, W of Site
Year: 2019 | Source: massDOT

19,361 VPD
22,604 VPD

Randolph Village

7-51 Warren Street | Randolph, MA 02368



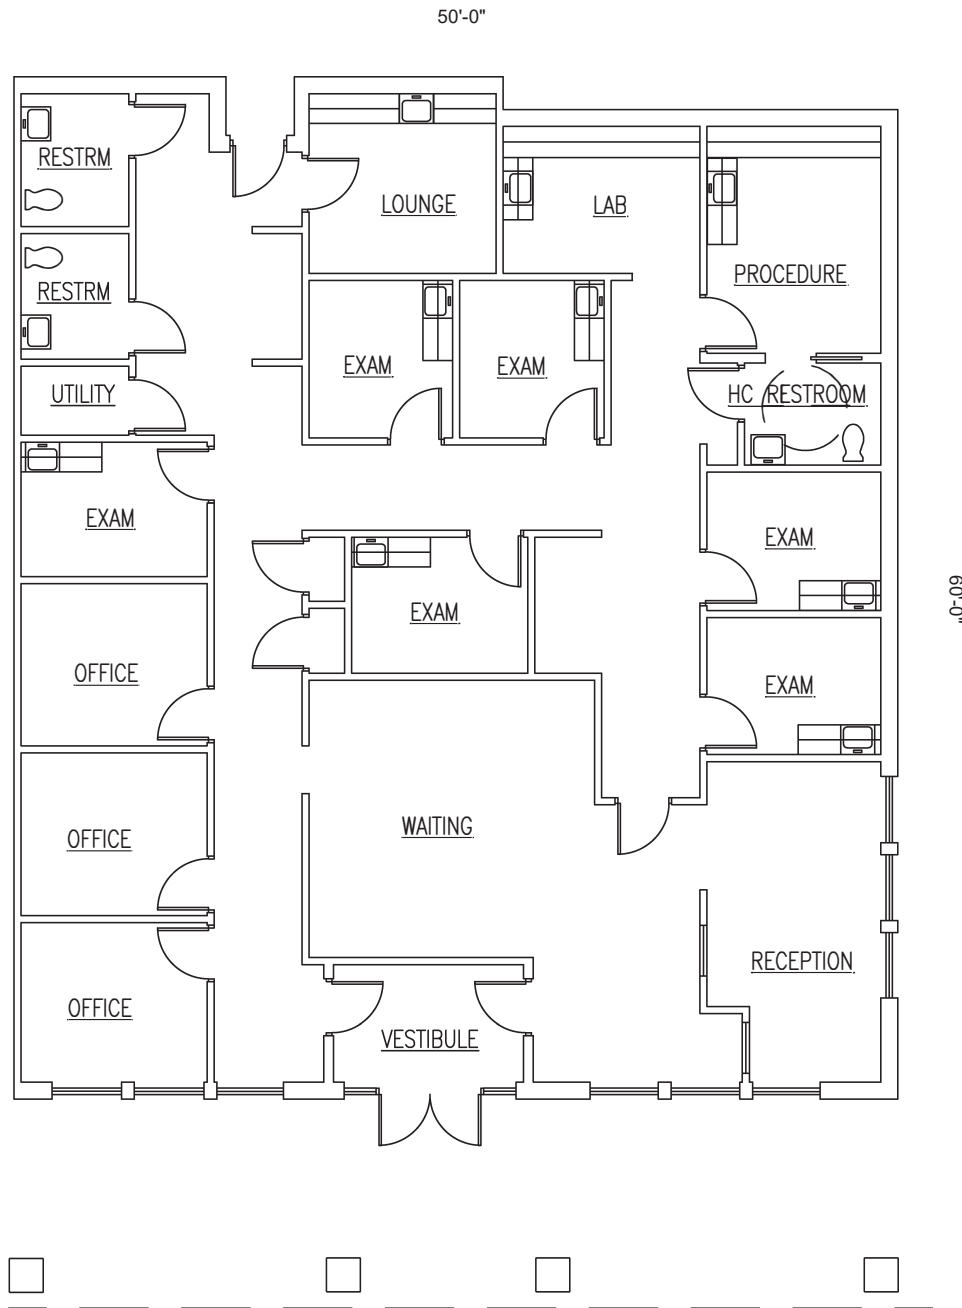

UNIT 7&8 FLOOR PLAN

Not to Scale

RANDOLPH VILLAGE PLAZA

7-51 Warren Street, Randolph, MA



Randolph Village

7-51 Warren Street | Randolph, MA 02368




MOBILE DATA & FOOT TRAFFIC INSIGHTS



Estimated Annual Visits Jun 1, 2024 - May 31, 2025

Estimated # of Customers	Estimated # of Visits	Average Visits/Customer
225.9k	1m	4.54


Daily Visits

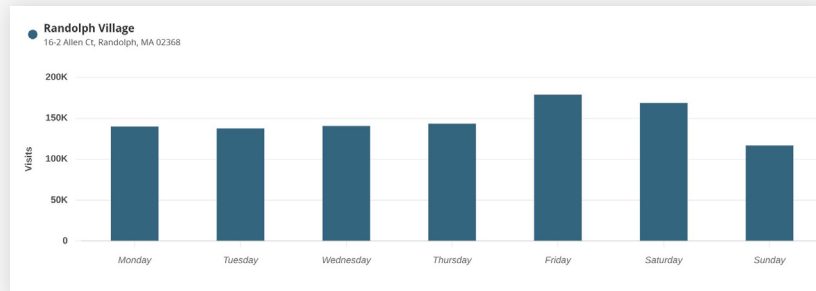

Hourly Visits

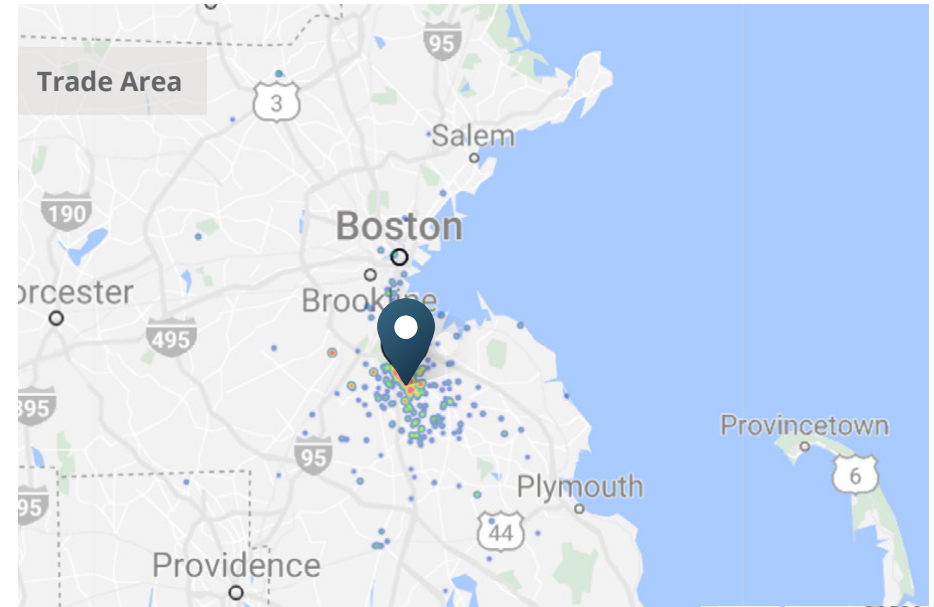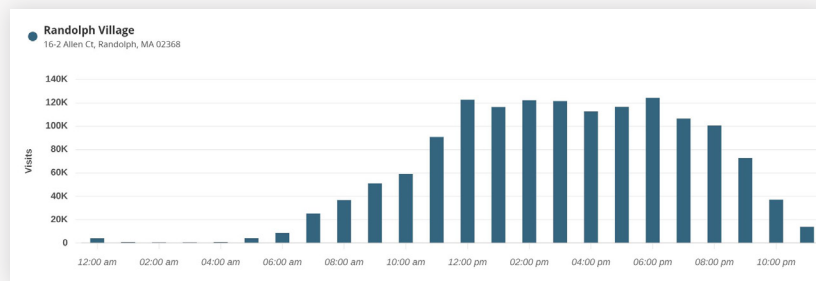

Customer Journey

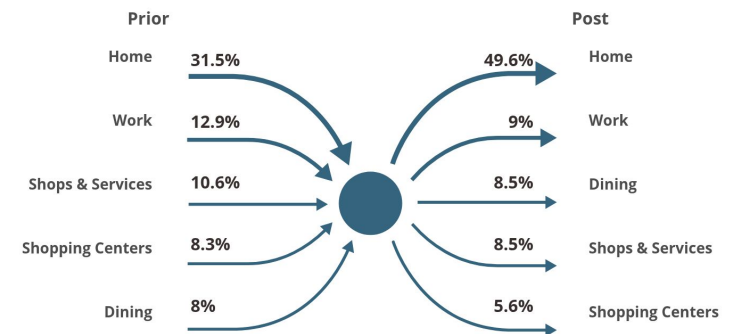

> **Want more?** Contact us for a complete demographic, foot-traffic, and mobile data insights report.

SOURCE



Placer.ai

Randolph Village

7-51 Warren Street | Randolph, MA 02368



DEMOGRAPHIC HIGHLIGHTS

Population

	1 mile	3 miles	5 miles
2024 Estimated Population	13,970	60,888	165,872
2029 Projected Population	14,003	60,799	165,982
Proj. Annual Growth 2024 to 2029	0.05%	-0.03%	0.01%

Daytime Population

2024 Daytime Population	11,588	74,824	190,881
Workers	4,246	46,237	113,074
Residents	7,342	28,587	77,807

Income

2024 Est. Average Household Income	\$117,766	\$133,704	\$137,032
2024 Est. Median Household Income	\$86,783	\$102,003	\$101,875

Households & Growth


2024 Estimated Households	5,156	22,035	62,725
2029 Estimated Households	5,206	22,178	63,381
Proj. Annual Growth 2024 to 2029	0.19%	0.13%	0.21%

Race & Ethnicity

2024 Est. White	24%	42%	52%
2024 Est. Black or African American	47%	32%	22%
2024 Est. Asian or Pacific Islander	12%	12%	10%
2024 Est. American Indian or Native Alaskan	0%	0%	0%
2024 Est. Other Races	16%	14%	16%
2024 Est. Hispanic (Any Race)	11%	10%	8%

> **Want more?** Contact us for a complete demographic, foot-traffic, and mobile data insights report.

SOURCE

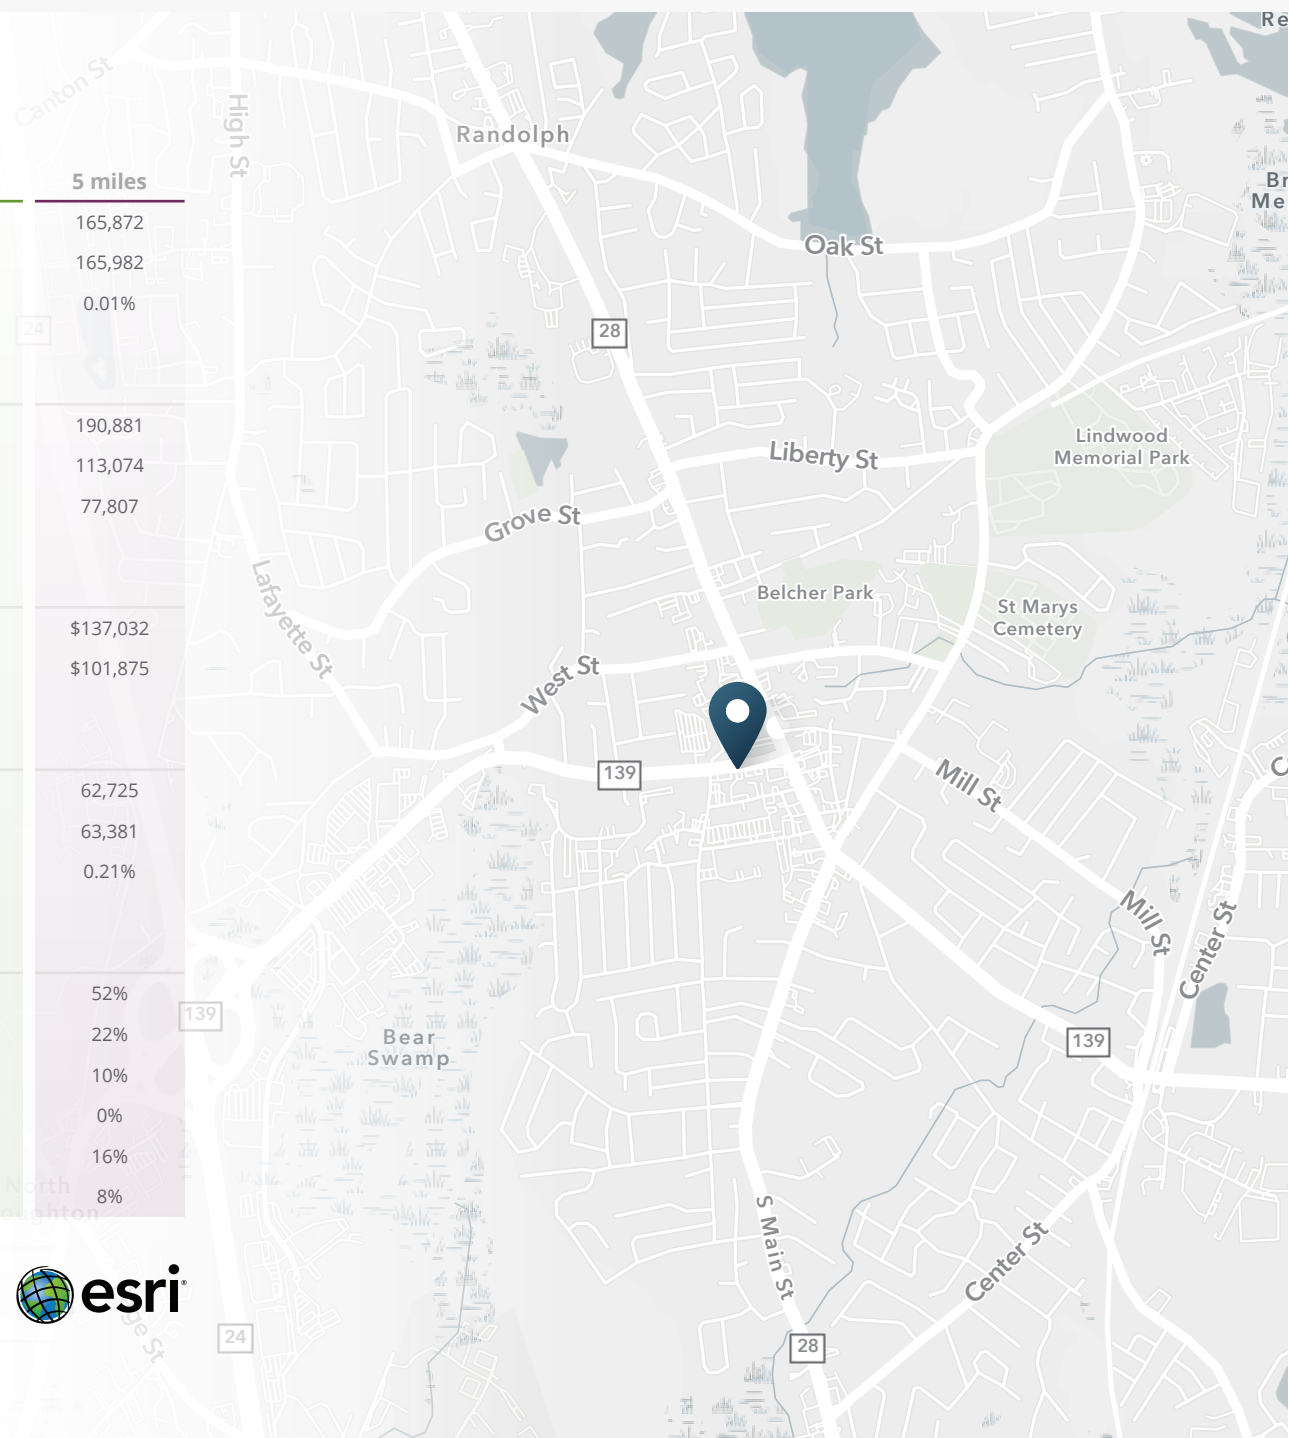



SRS Real Estate Partners
400 Fifth Avenue, Suite 105
Waltham, MA 02451
857.263.3839

BRIAN NADLER
617.665.7395
brian.nadler@srsre.com

JONATHAN LAPAT
Broker of Record

SRSRE.COM

© SRS Real Estate Partners

The information presented was obtained from sources deemed reliable;
however SRS Real Estate Partners does not guarantee its completeness or accuracy.